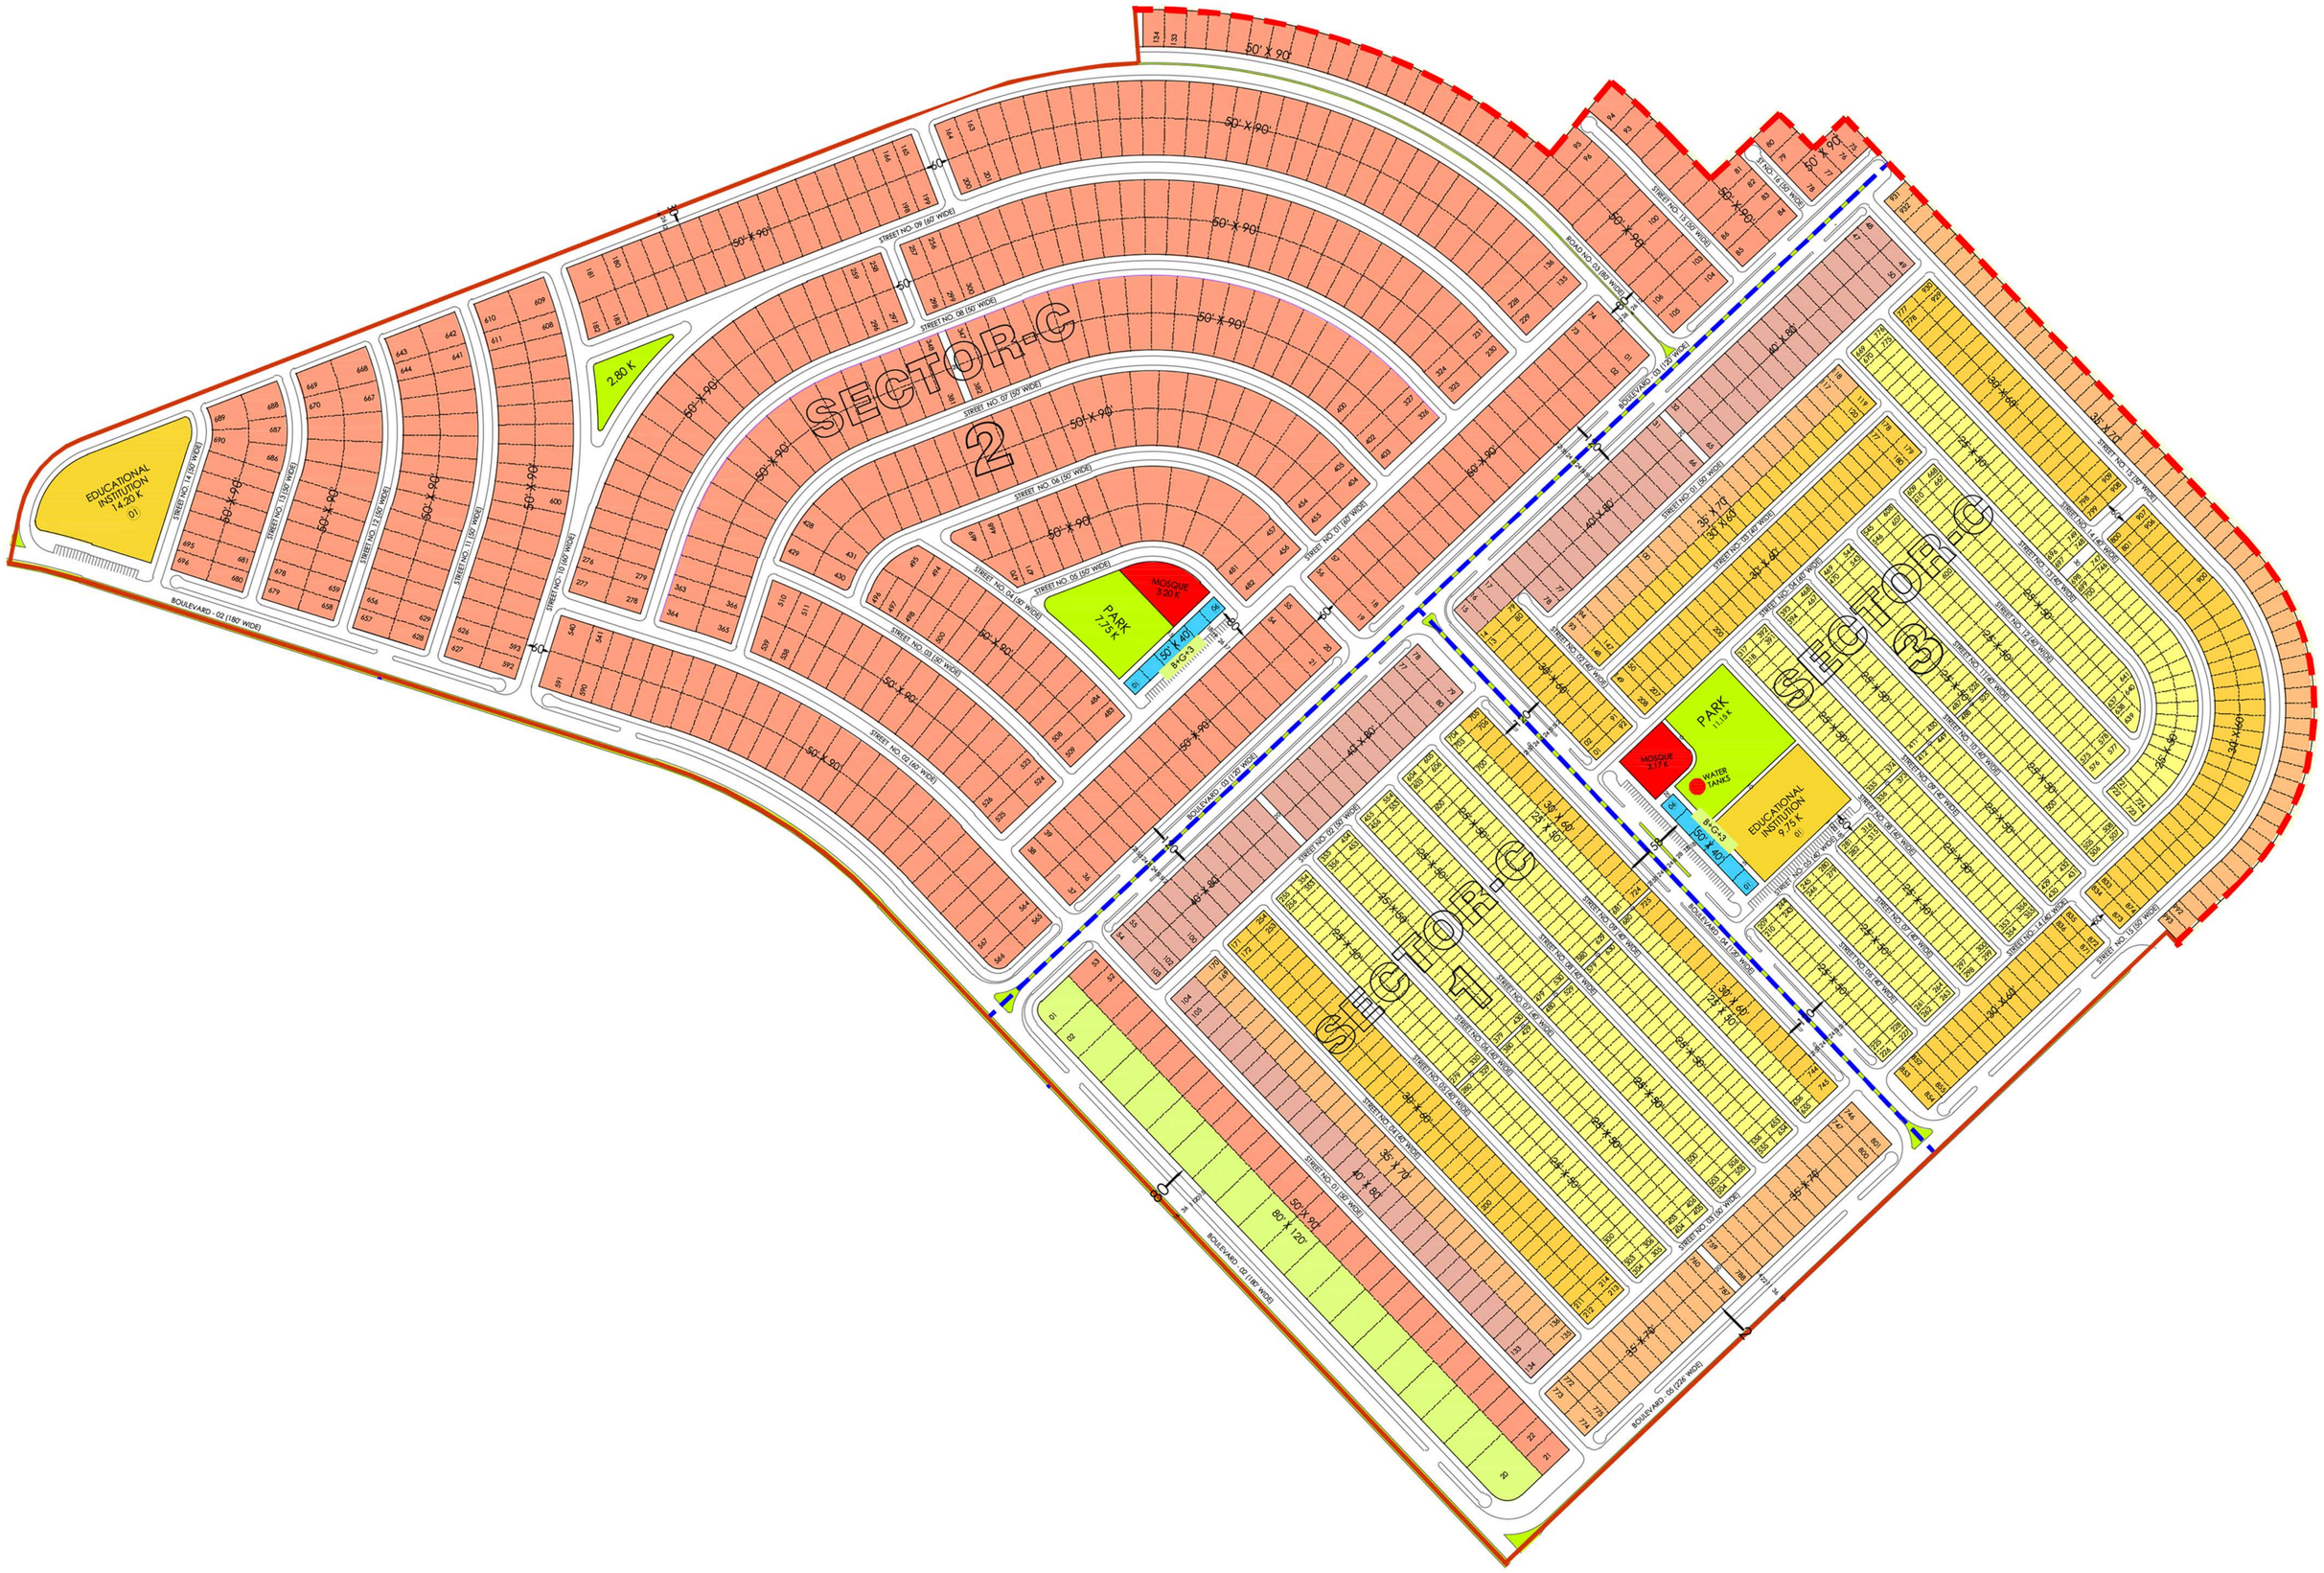
SECTOR-C
2
SECTOR-C
1
SECTOR-C
3
EDUCATIONAL INSTITUTION 14.20 K
2.80 K
MOSQUE 9.20 K
PARK 7.75 K
50' X 40'
8-G+3
PARK 11.3 K
MOSQUE 5.17 K
WATER TANKS
EDUCATIONAL INSTITUTION 9.75 K
BOULEVARD - 02 (180' WIDE)
BOULEVARD - 03 (150' WIDE)
BOULEVARD - 01 (120' WIDE)
BOULEVARD - 01 (226' WIDE)
STREET NO. 09 (60' WIDE)
STREET NO. 08 (50' WIDE)
STREET NO. 07 (50' WIDE)
STREET NO. 06 (50' WIDE)
STREET NO. 05 (50' WIDE)
STREET NO. 04 (50' WIDE)
STREET NO. 03 (50' WIDE)
STREET NO. 02 (40' WIDE)
STREET NO. 01 (50' WIDE)
STREET NO. 14 (60' WIDE)
STREET NO. 13 (50' WIDE)
STREET NO. 12 (50' WIDE)
STREET NO. 11 (50' WIDE)
STREET NO. 15 (50' WIDE)
STREET NO. 16 (50' WIDE)
STREET NO. 17 (60' WIDE)
STREET NO. 18 (60' WIDE)
STREET NO. 19 (60' WIDE)
STREET NO. 20 (60' WIDE)
STREET NO. 21 (60' WIDE)
STREET NO. 22 (40' WIDE)
STREET NO. 23 (60' WIDE)
50' X 90'
40' X 80'
35' X 70'
30' X 60'
24' X 40'
80' X 120'
60' X 90'
34' X 60'